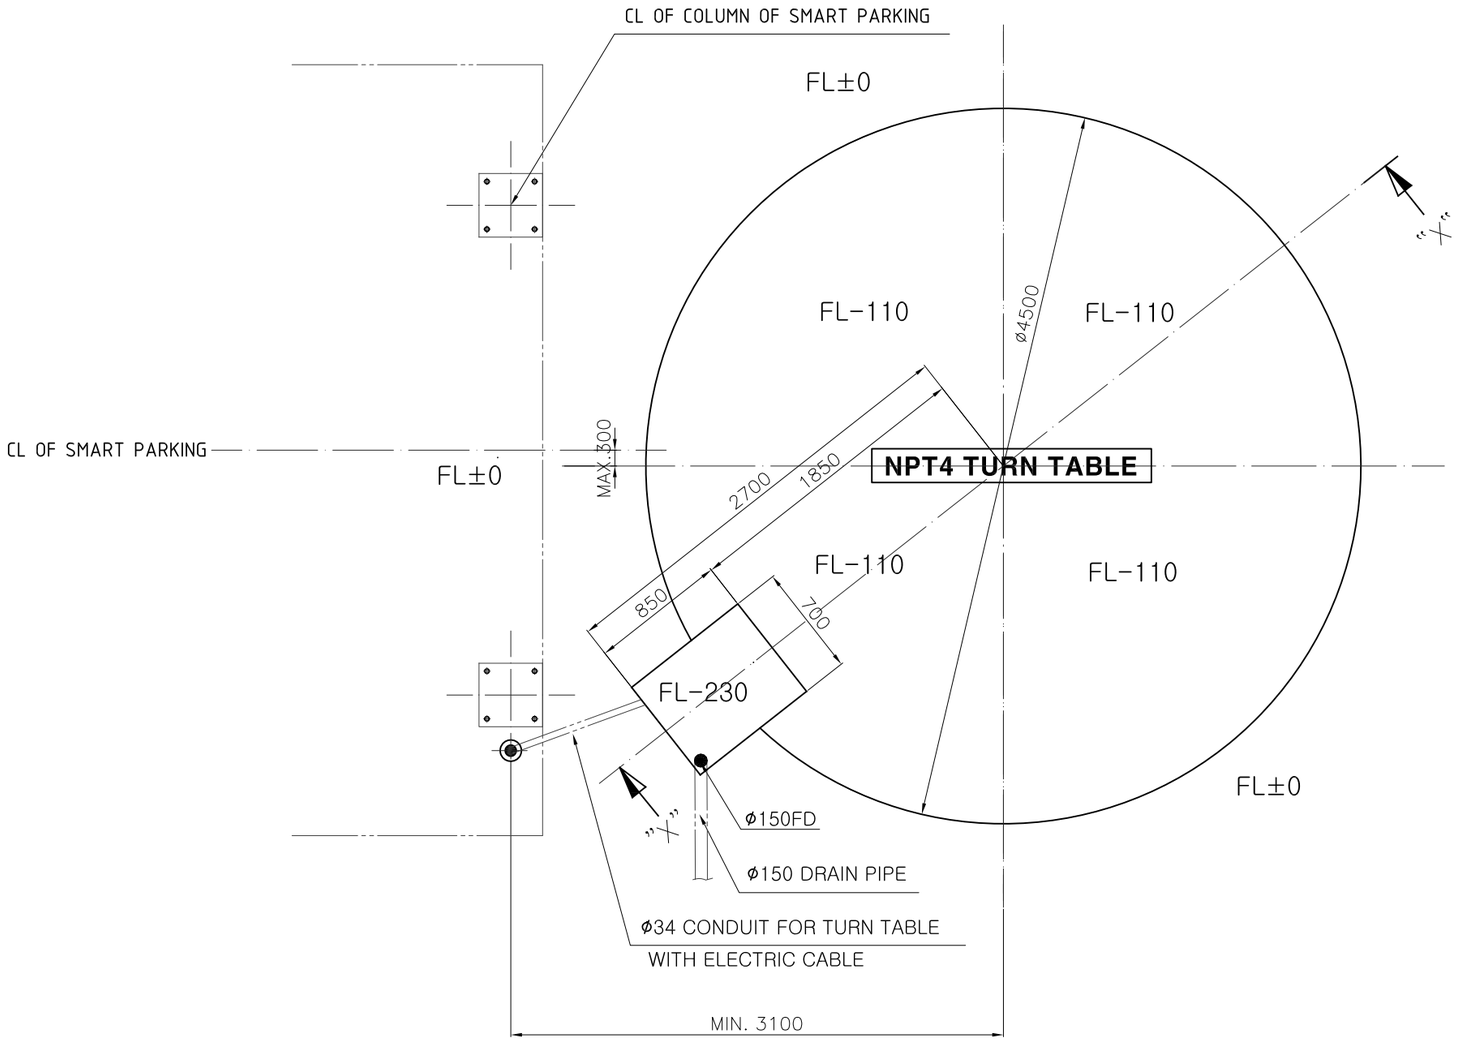

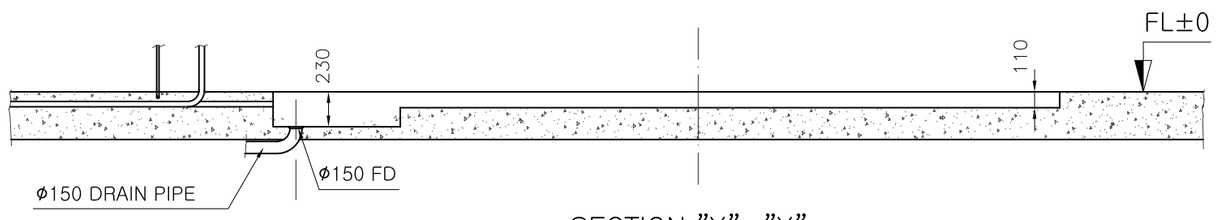

SECTION "X"–"X"

PROJECT TITLE	**SMART PARKING** **FOUNDATION FOR TURN TABLE**				
PROJECTION	SCALE	DATE	DESIGEND	CHECKED	APPROVED
	N/S	2013.04.15	WTDY		D.Y.PARK
DWG. NO	SM-FTT00-00			REV.	0

DYPC DongYang PC, Inc.